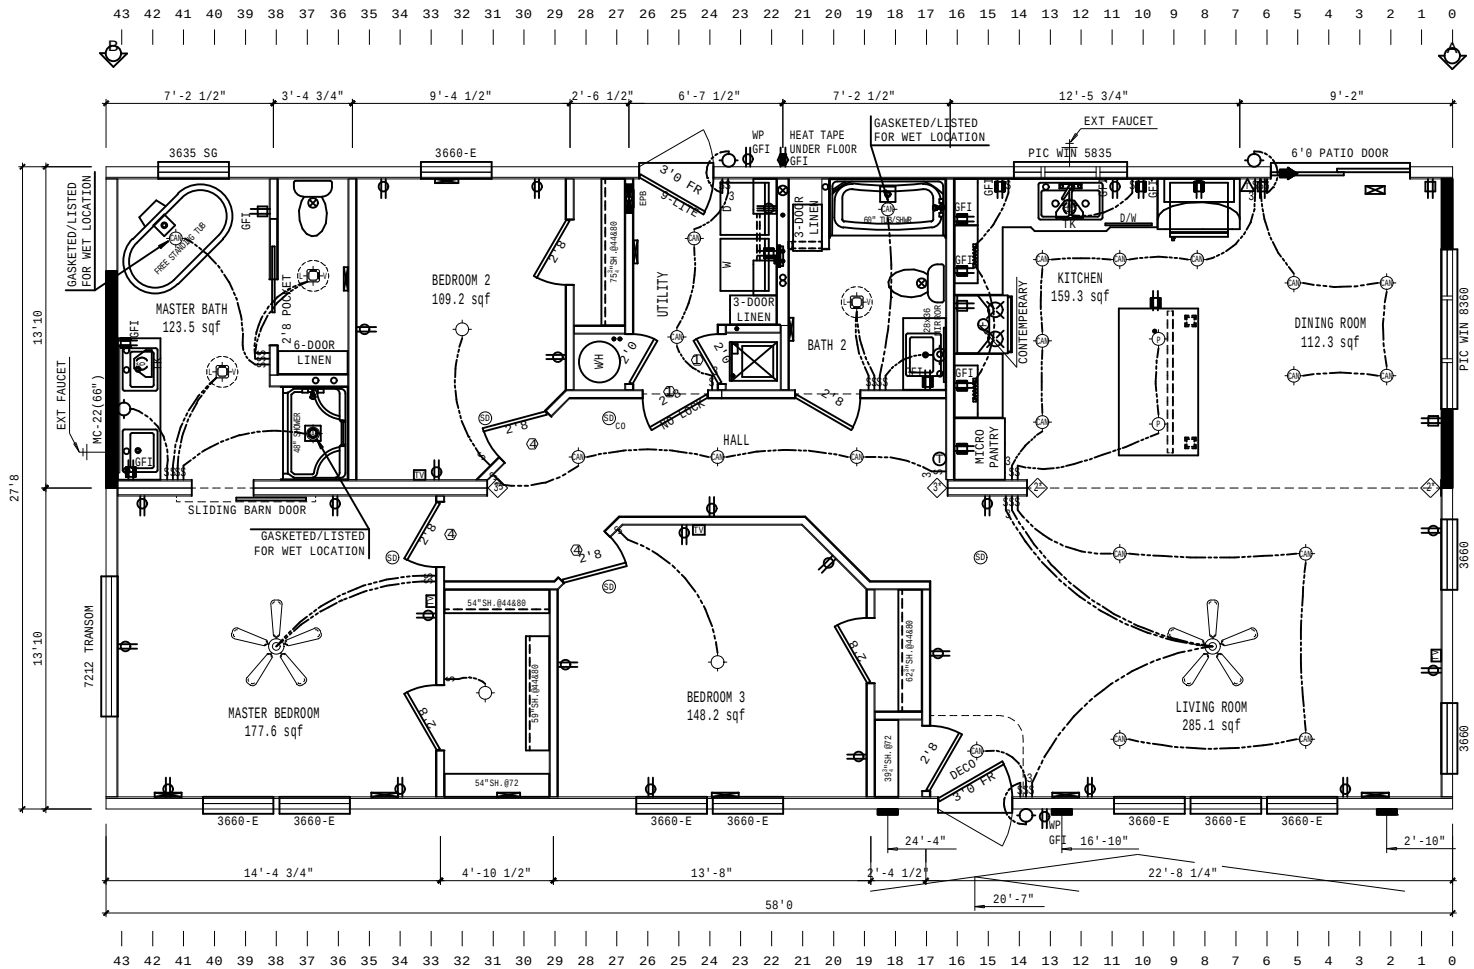

WIND-1		DIAPHRAGM = 172 PLF		DIAPHRAGM = PLF		DIAPHRAGM = PLF		DIAPHRAGM = PLF		DIAPHRAGM = PLF		DIAPHRAGM = PLF		DIAPHRAGM = PLF		DESIGN LOADS
SHEARWALL	DESIGN PLF	SHEAR AREA	JOISTS	SHEARWALL	DESIGN PLF	SHEAR AREA	JOISTS	SHEARWALL	DESIGN PLF	SHEAR AREA	JOISTS	SHEARWALL	DESIGN PLF	SHEAR AREA	JOISTS	SHEARWALL	DESIGN PLF	SHEAR AREA	JOISTS	SHEARWALL	DESIGN PLF	SHEAR AREA	JOISTS	WIND-ROOF PSF
A	420 PLF	36/36"	2	A				A				A				A				A				1-30
B	210 PLF	112"	2	B				B				B				B				B				
C				C				C				C				C				C				
D				D				D				D				D				D				
E				E				E				E				E				E				
F				F				F				F				F				F				
G				G				G				G				G				G				

RETURN AIR REQUIREMENTS

1. 20"x16" GRILL REQUIRED
2. 4"x10" GRILL W/ 2 1/2" DOOR UNDERCUT
3. DOOR(S) MUST BE UNDERCUT 2 1/2" MIN.
4. 4"x24" OR 6"x14" GRILL REQUIRED

◇2 INDICATES REQUIRED NUMBER OF STUDS IN COLUMN

◇2* THE * SPECIFIES THAT THERE CAN BE NO HOLES IN STUDS IN COLUMNS

BRAND: SCHULT

SERIES: MH28

CLAYTON HOME BUILDING GROUP

REVISIONS	BY	DATE

GENERAL NOTES

- CEILING HEIGHT = 96.00
- REFER TO DAPIA PAGE MMP-2.0 FOR AREA LIGHT & VENT
- REFER TO DAPIA PAGE EL-1.2 FOR ELEC. SYMBOL & BRANCH CIRCUIT NUMBER
- FLOOR FRAMING SPACING = 16
- TOTAL WINDOW SQFT = 218.68

DRAWING TITLE

MASTER PLAN

MODEL NAME	SQ. FT.
INDEPENDENCE-367242	1604

PLANT	DESCRIPTION	MODEL NO.
954	28X58' 3BR-2BA	R5828-19

DRAWN BY	ORIG. DATE	DATE PRINTED	SHEET NO.
DRT	04/10/2017	04/12/2017	1-1