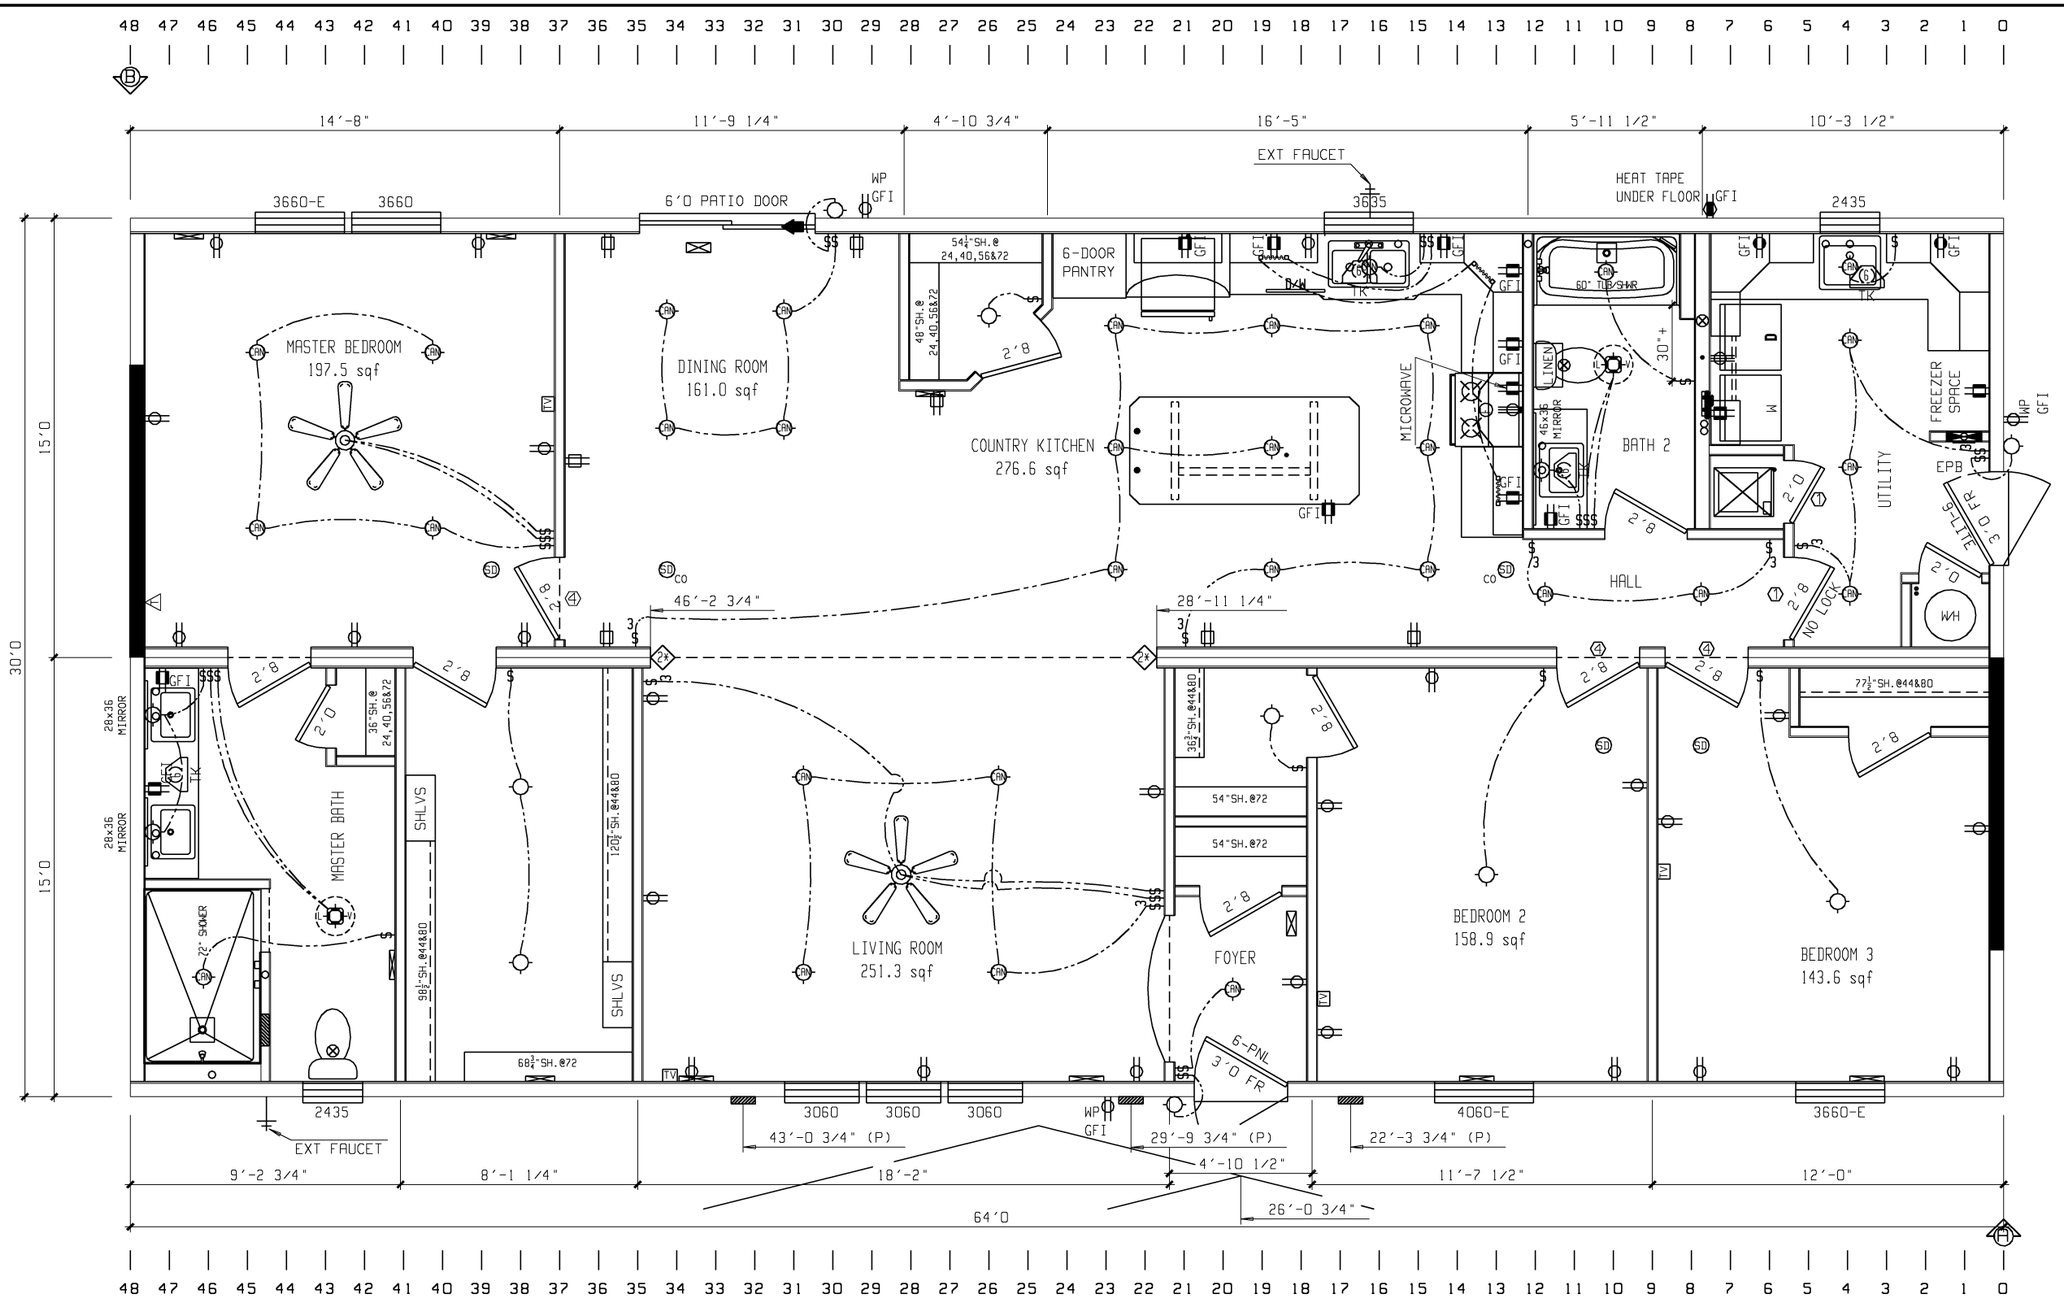

WIND-1		DIAPHRAGM = 172 PLF				DIAPHRAGM = 172 PLF				DIAPHRAGM = PLF				DIAPHRAGM = PLF				DIAPHRAGM = PLF				DIAPHRAGM = PLF				DESIGN LOADS	
SHEARWALL	DESIGN PLF	SHEAR AREA	JOISTS	SHEARWALL	DESIGN PLF	SHEAR AREA	JOISTS	SHEARWALL	DESIGN PLF	SHEAR AREA	JOISTS	SHEARWALL	DESIGN PLF	SHEAR AREA	JOISTS	SHEARWALL	DESIGN PLF	SHEAR AREA	JOISTS	SHEARWALL	DESIGN PLF	SHEAR AREA	JOISTS	SHEARWALL	DESIGN PLF	SHEAR AREA	JOISTS	WIND-ROOF PSF	
A	210 PLF	120"	2	A				A				A				A				A				A				1-30	
B	210 PLF	120"	2	B				B				B				B				B				B					
C				C				C				C				C				C				C					
D				D				D				D				D				D				D					
E				E				E				E				E				E				E					
F				F				F				F				F				F				F					
G				G				G				G				G				G				G					

RETURN AIR REQUIREMENTS

1. 20"x16" GRILL REQUIRED
2. 4"x10" GRILL W/ 2 1/2" DOOR UNDERCUT
3. DOOR(S) MUST BE UNDERCUT 2 1/2" MIN.
4. 4"x24" OR 6"x14" GRILL REQUIRED

◇# INDICATES REQUIRED NUMBER OF STUDS IN COLUMN

◇## THE * SPECIFIES THAT THERE CAN BE NO HOLES IN STUDS IN COLUMNS

BRAND: SCHULT

SERIES: MH32

CLAYTON HOME BUILDING GROUP

REVISIONS	BY	DATE
UPDATED TO 2009 SPECS	SSM	12/22/08
REVERSED WASHER/DRYER LOCATIONS	SSM	03/21/07

GENERAL NOTES

- CEILING HEIGHT = 96.00
- REFER TO DAPIA PAGE MMP-2.0 FOR AREA LIGHT & VENT
- REFER TO DAPIA PAGE EL-1.2 FOR ELEC. SYMBOL & BRANCH CIRCUIT NUMBER
- FLOOR FRAMING SPACING = 16
- TOTAL WINDOW SQFT = 123.33

DRAWING TITLE

MASTER PLAN

MODEL NAME	SQ. FT.
INTEGRITY-367405	1920

PLANT	DESCRIPTION	MODEL NO.
954	32X64 3BR-2BA	R6432-43

DRAWN BY	ORIG. DATE	DATE PRINTED	SHEET NO.
SSM	07/19/2017	07/19/2017	1-1