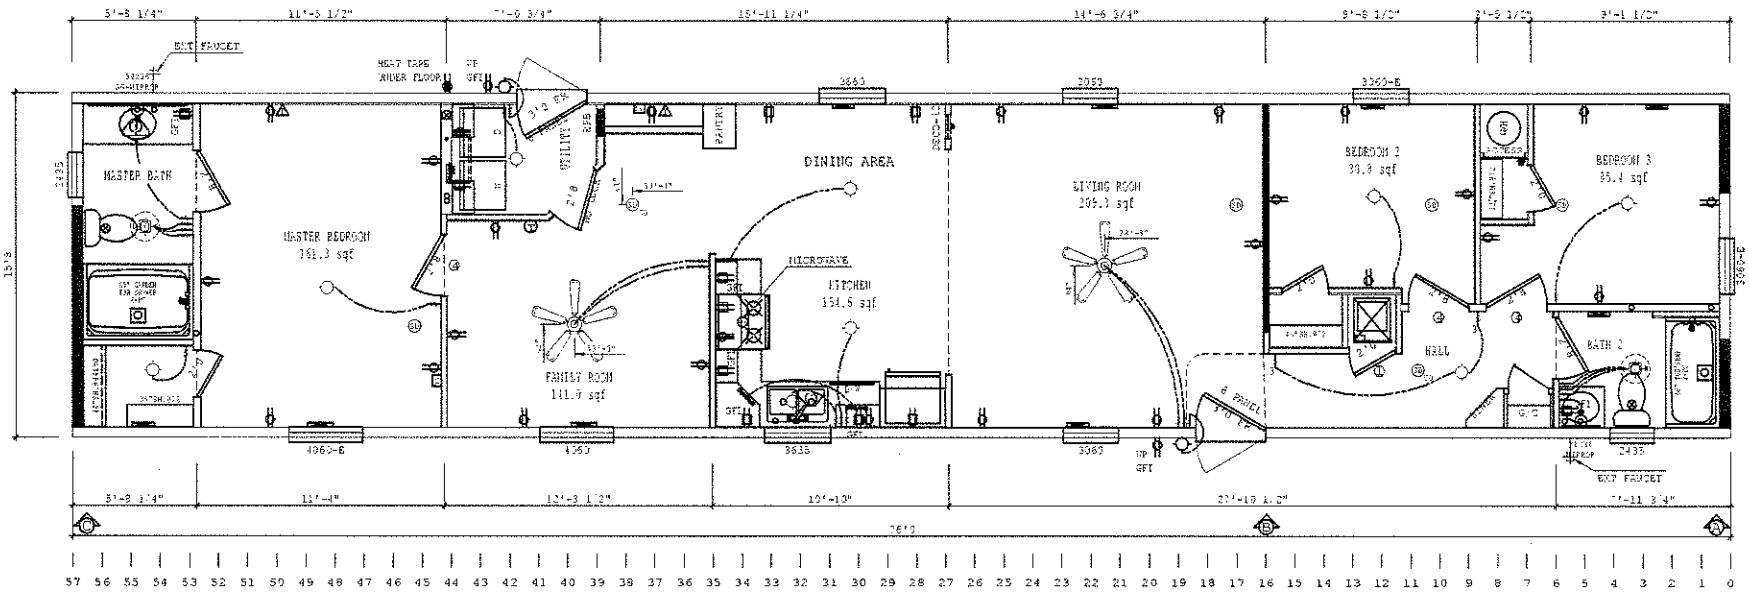

RETURN AIR REQUIREMENTS
1 37"x18" GRILL REQUIRED
2 4"x10" GRILL W/ 2 1/2" DOOR UNDERCUT
3 DOOR(S) MUST BE UNDERCUT 2 1/2" MIN.
4 4"x14" OR 5"x14" GRILL REQUIRED

1 INDICATES REQUIRED NUMBER OF STUDS IN COLUMN

2 THE * SPECIFIES THAT THERE CAN BE NO HOLES IN STUDS IN COLUMNS

BRAND	SERIES
SCHULT	MH16

CMH MANUFACTURING, INC.

REVISIONS	BY	DATE

GENERAL NOTES

CEILING HEIGHT = 96.00

REFER TO DARZA PAGE HMP-2.0 FOR PEAK HEIGHT & VENT

REFER TO DARZA PAGE EL-1.2 FOR ELEC. SYMBOL & BRANCH CIRCUIT NUMBER

FLOOR FRAMING SPACING = 16

TOTAL WINDOW SQFT = 113.34

DRAWING TITLE

MASTER PLAN

MODEL NAME	SQ. FT.
MAIN STREET-364633	1190

PLANT	DESCRIPTION	MODEL NO.
954	16X76 3BR-2BA	R8016-426-5

DRAWN BY	ORIG. DATE	DATE PRINTED	SHEET NO.
CLD	12/06/2012	12/11/2012	1-1

PDF created with pdfFactory trial version www.pdffactory.com